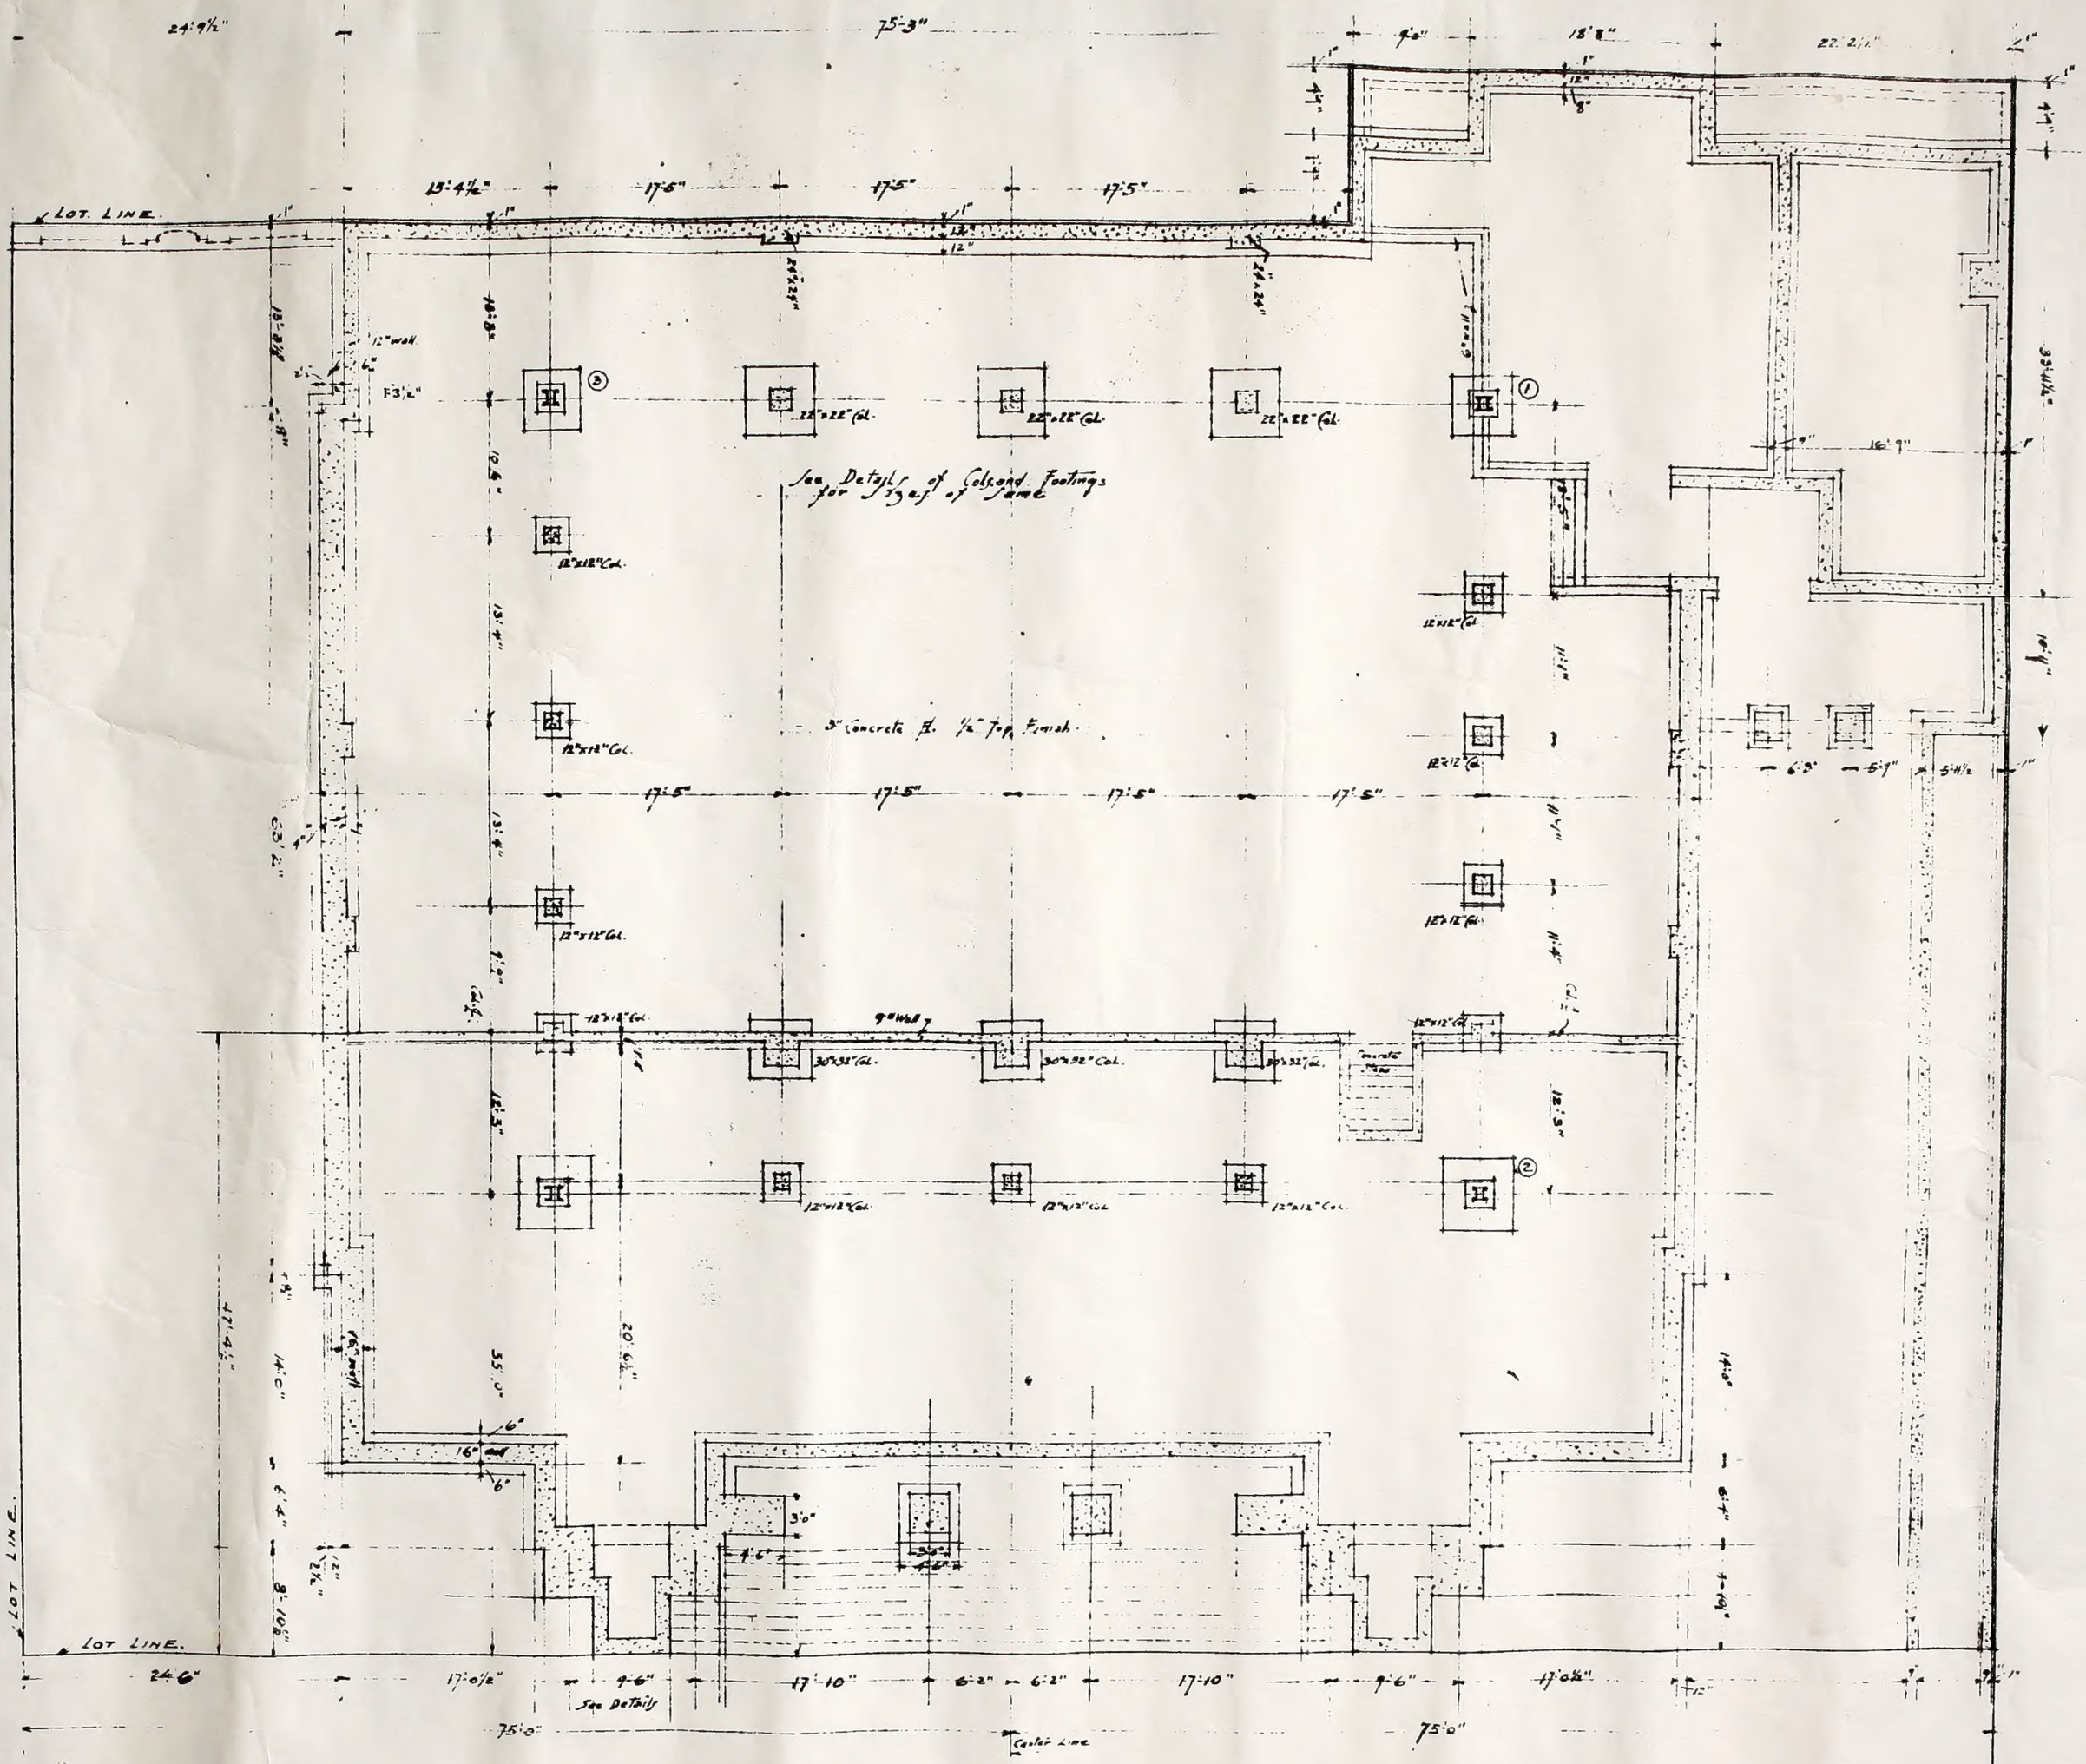

FOVNDATION PLAN

BLD'G. & CO2.	FOVRTH CHVRCH OF CHRIST. SCIENTIST SAN FRANCISCO - CAL.	SHEET # 1
DRAWN BY. R		CHECKED BY. C.W.
TRACED BY. R		APPROVED BY. C.W.
DATE 5- 7/22	CARL WERNER ARCHITECT	SCALE 1/8" = 1 FT.

NOTE. All Measurements are Rough Concrete.
See FIRST FLOOR PLAN for FINISHED Cement Measurements.

Digitized by the Internet Archive
in 2013

http://archive.org/details/foundationplan3000unse